


ID : 074-217401918-20260930-D 2026 09 17-DE

S²LO

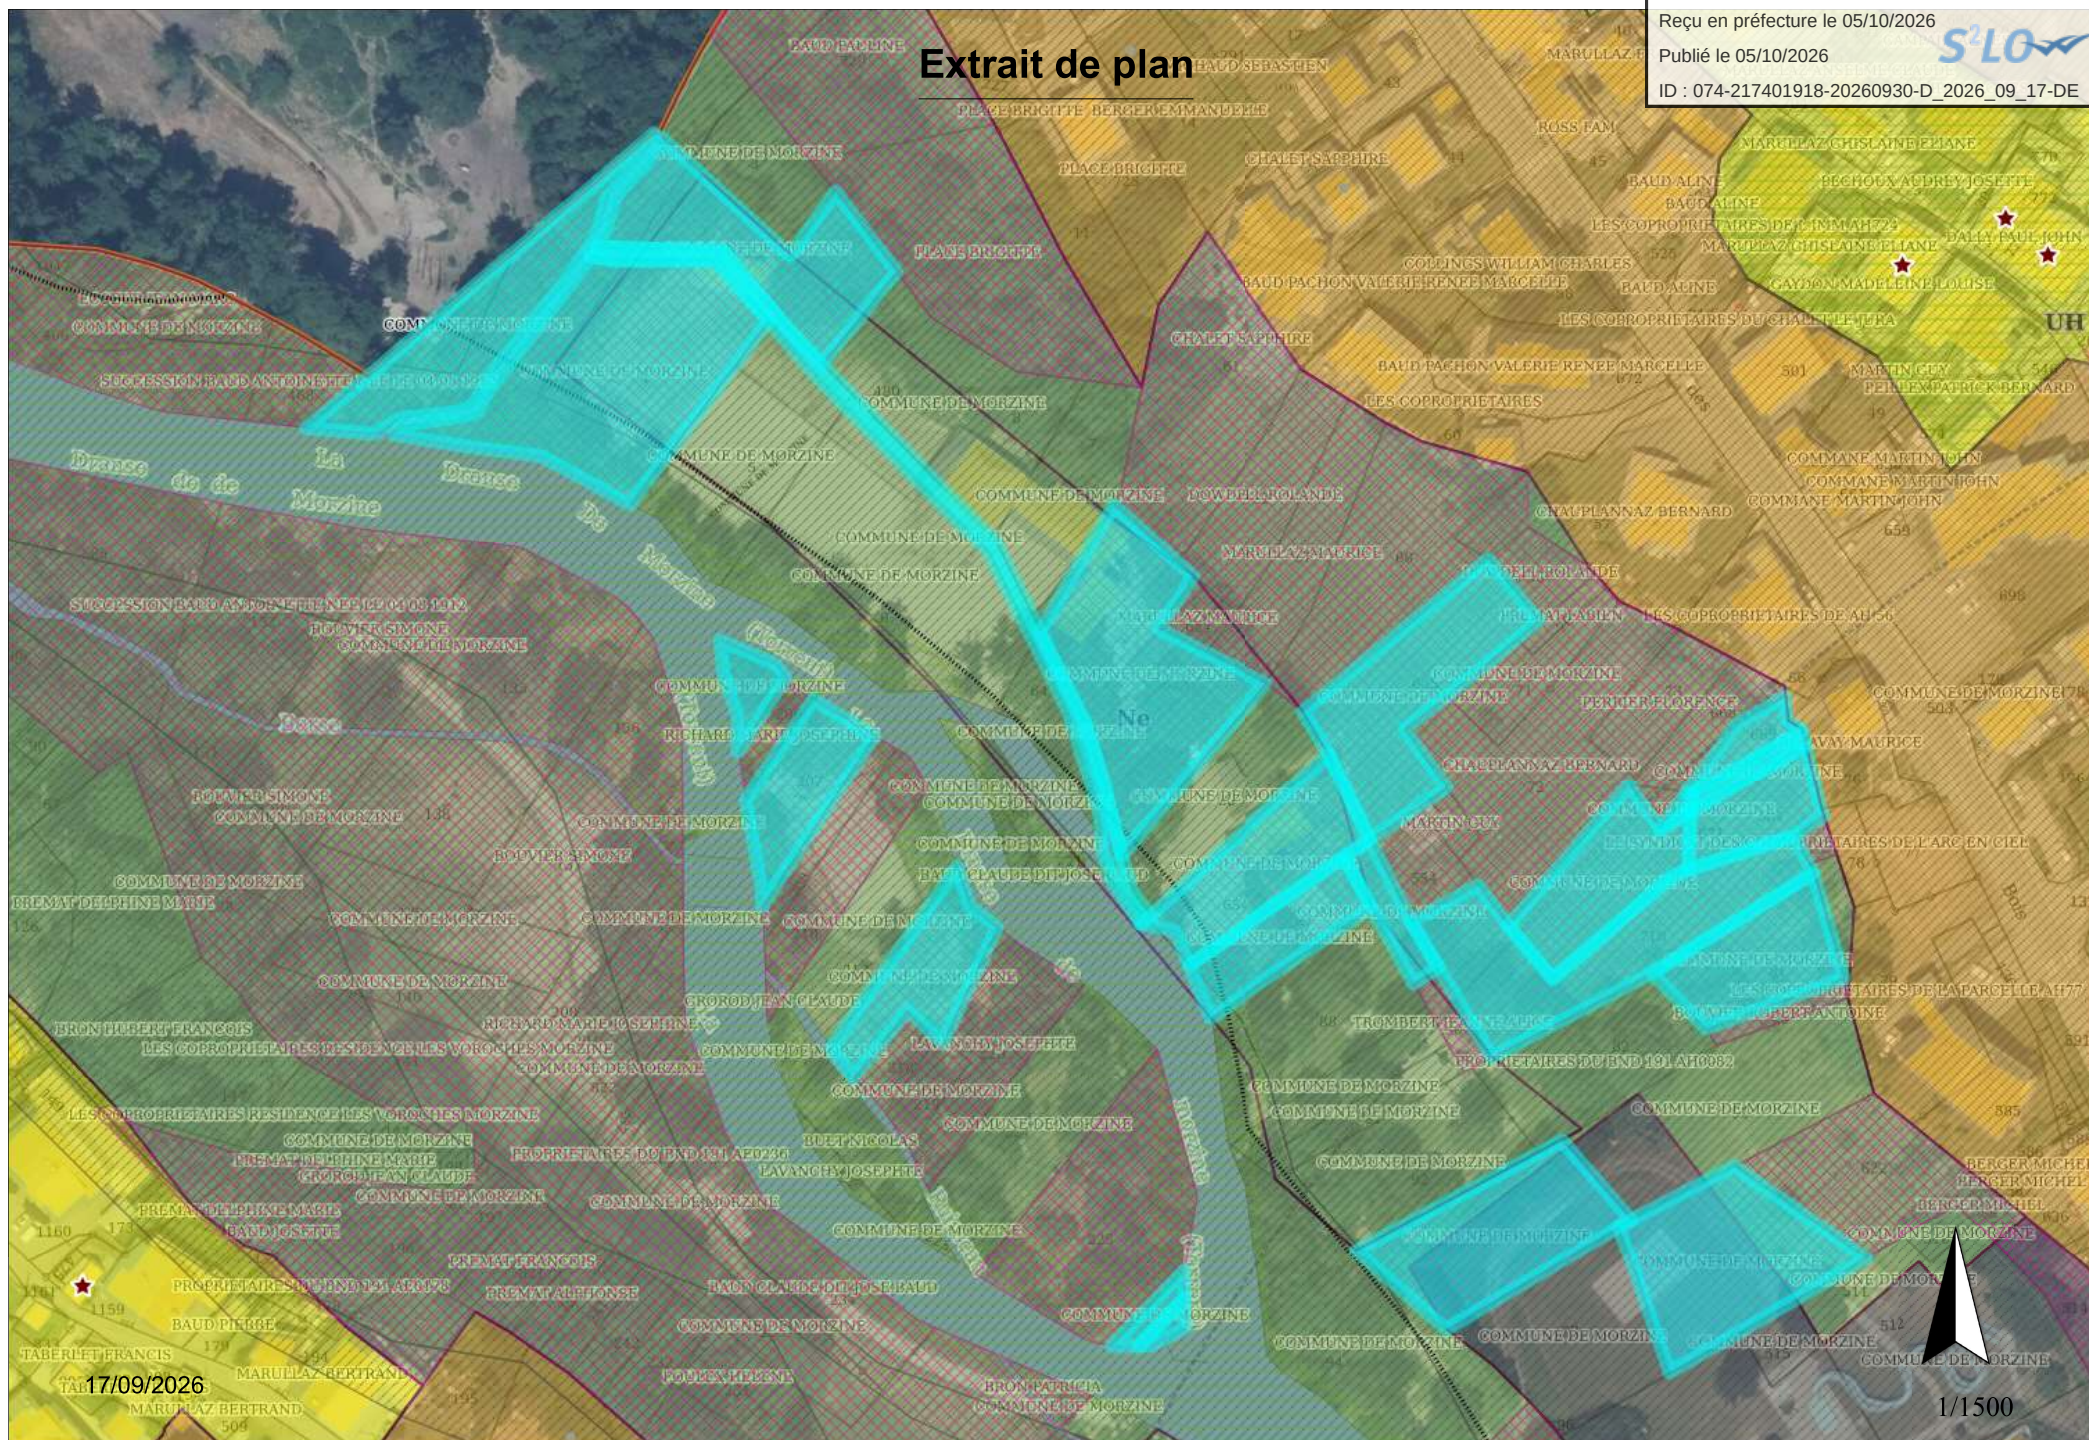

Envoyé en préfecture le 05/10/2026


Reçu en préfecture le 05/10/2026

Publié le 05/10/2026

ID : 074-217401918-20260930-D_2026_09_17-DE



Extrait de plan

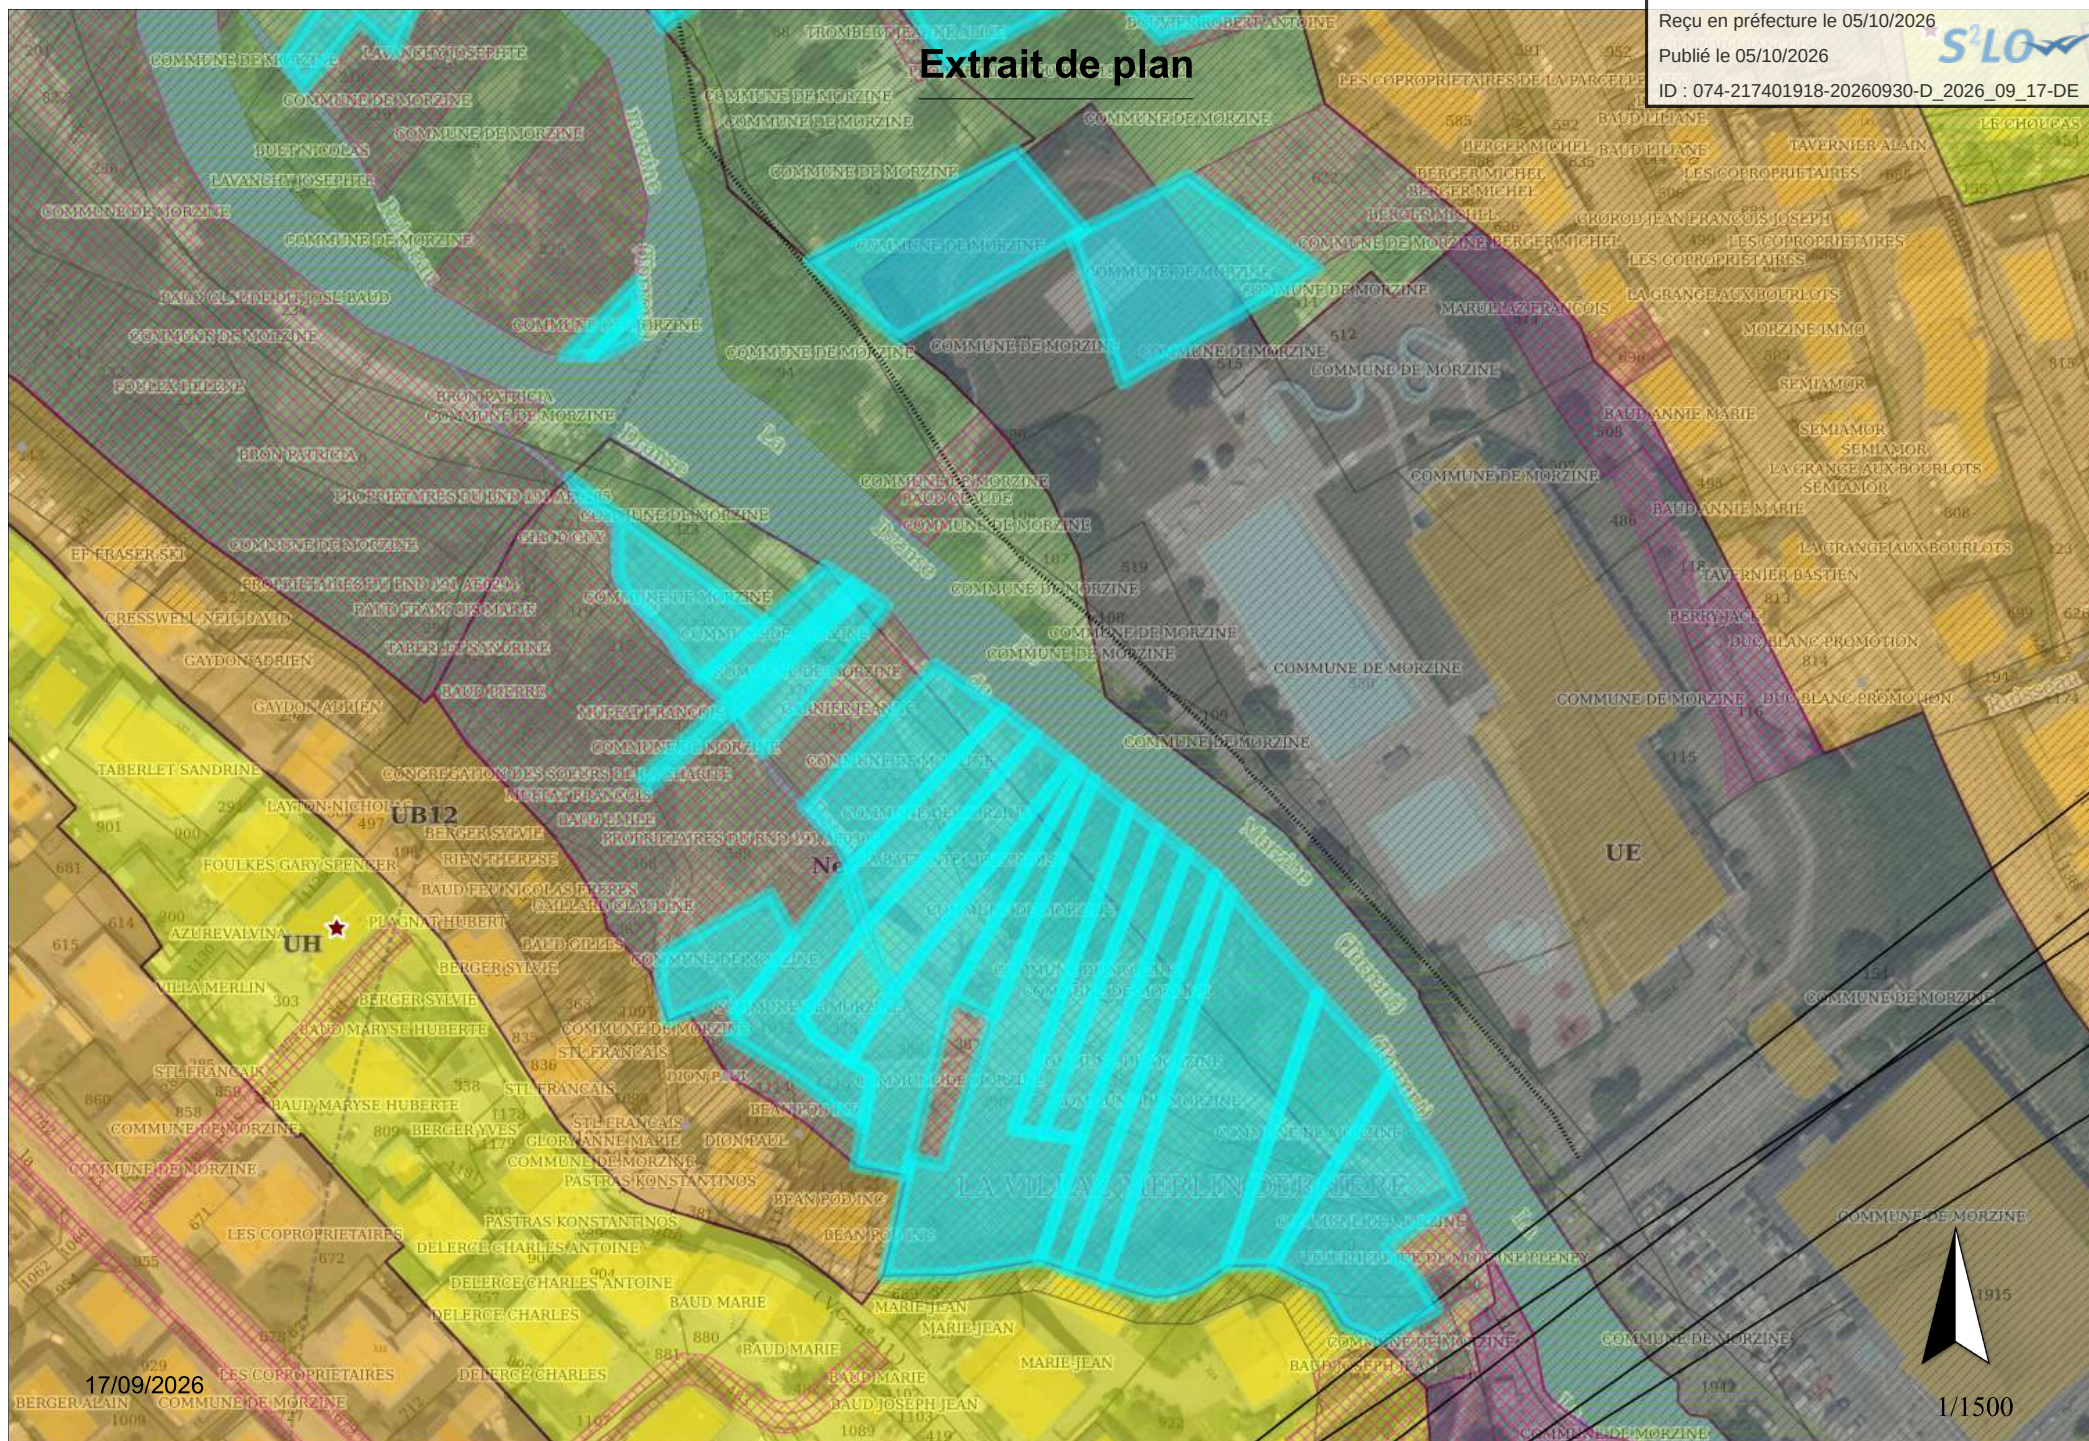

17/09/2026

1/1500